

PROPOSED ANNEXATION


Briarstone

 Existing SSD  TMP 530-10.00-45.00



0 80 160 320 Feet

Map created: 9/30/2026

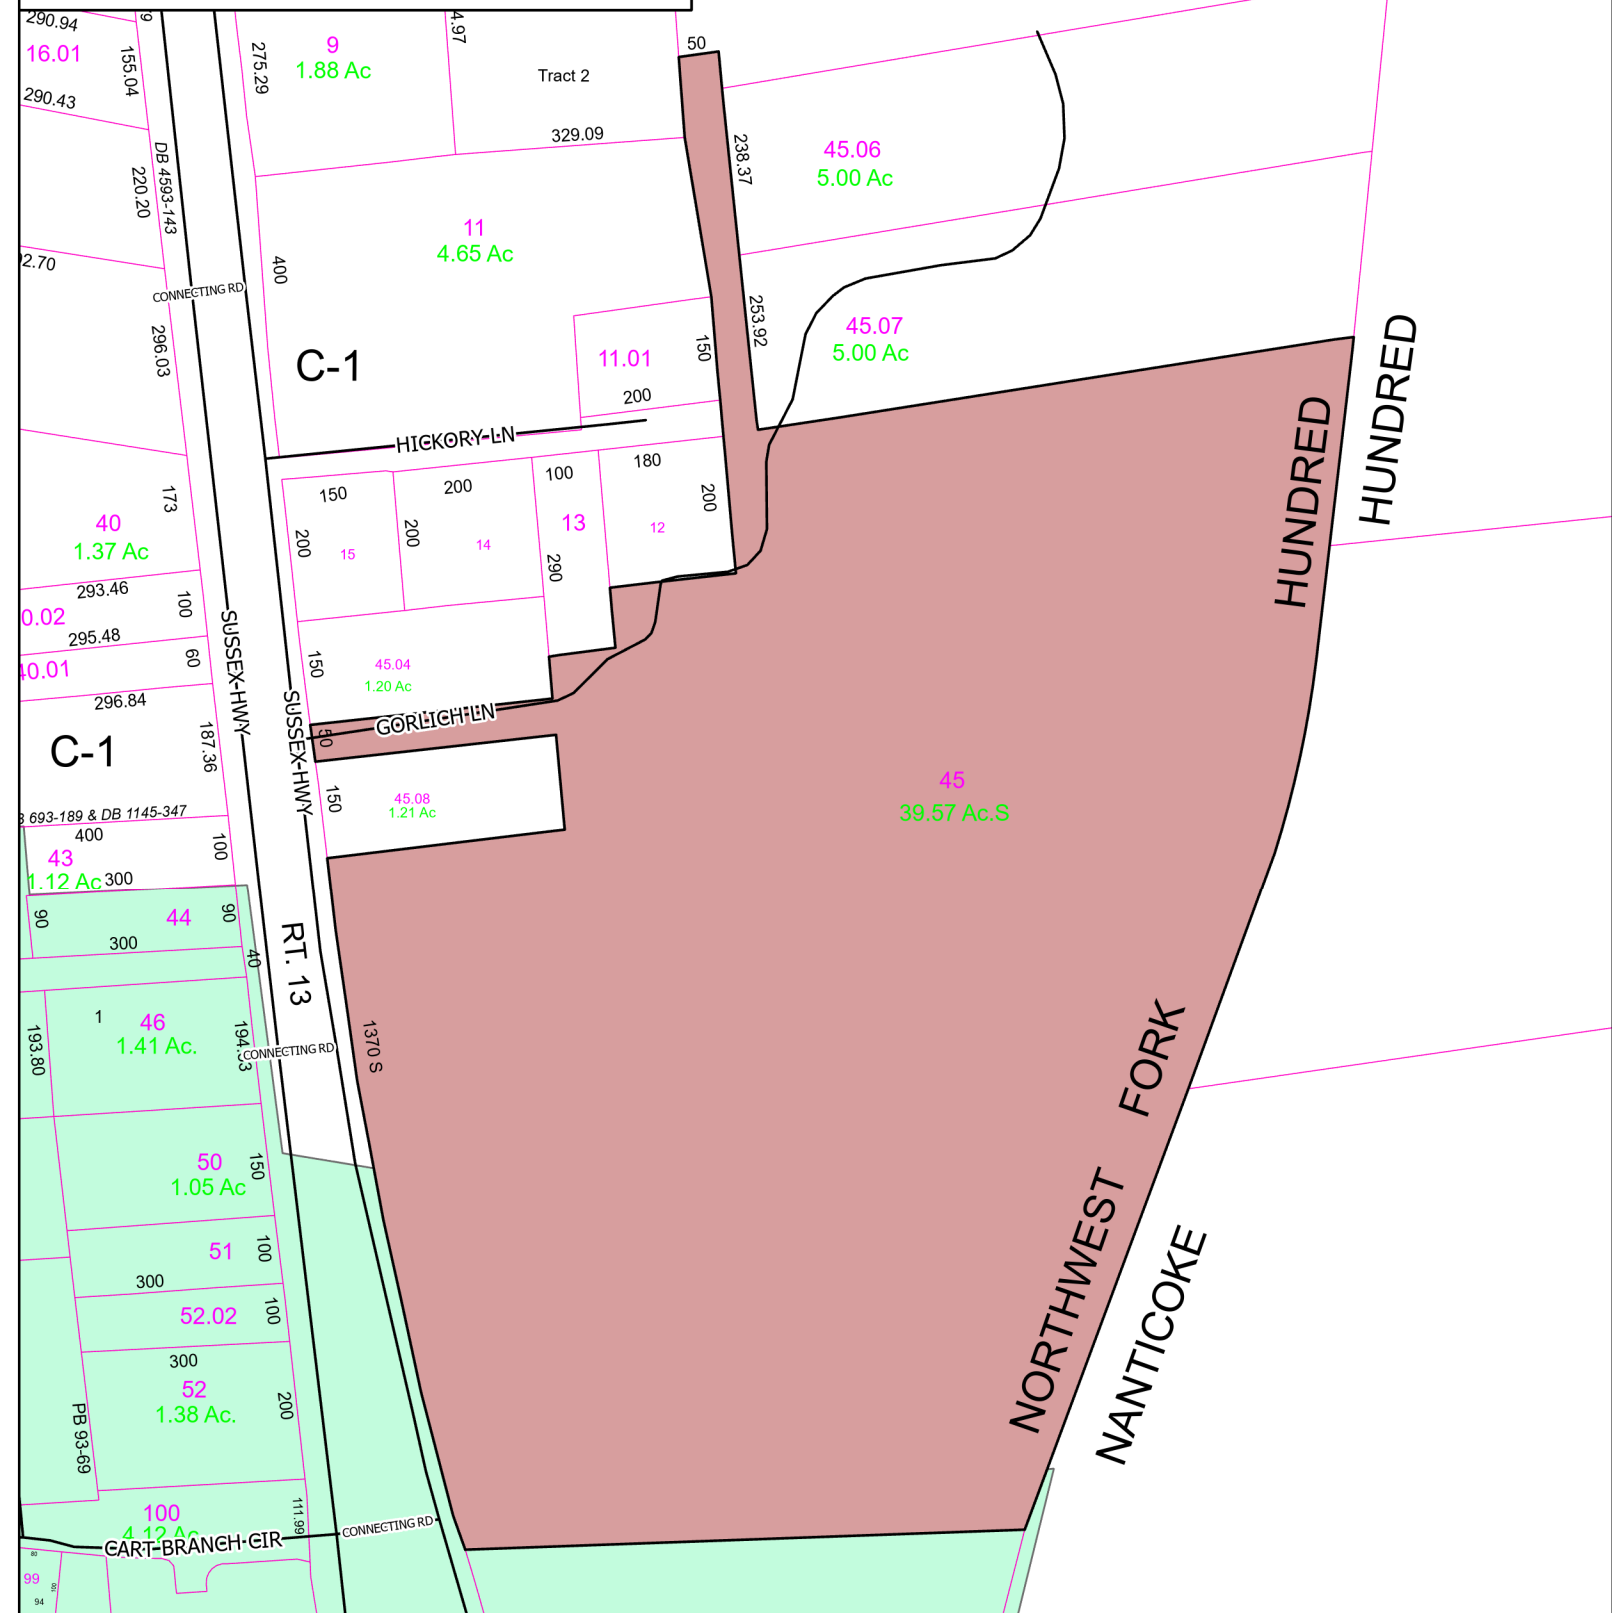

The proposed annexation is scheduled to be discussed October 27, 2026 at 1:30 PM
in the Sussex County Council Chambers
For more information please visit: <https://sussexcountyde.gov/proposed-projects-schedules>
Or call Sussex County Utility Planning at 302-855-7370