SUSSEX COUNTY, DE
CROSS SECTION EXAMPLES

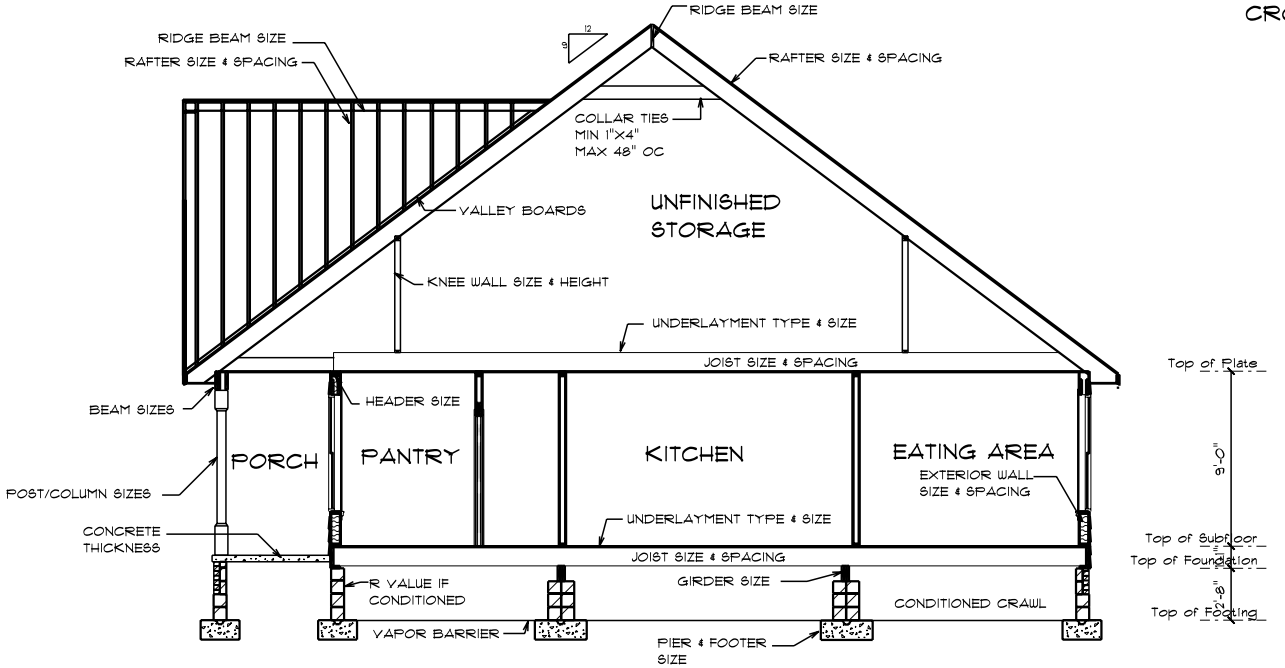

FULL SECTION

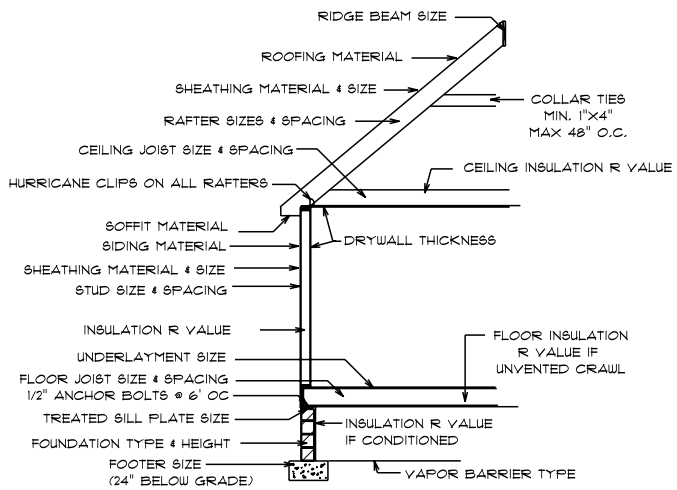

WALL SECTION

SUSSEX COUNTY, DE
ELEVATION EXAMPLES

FRONT

RIGHT SIDE

REAR

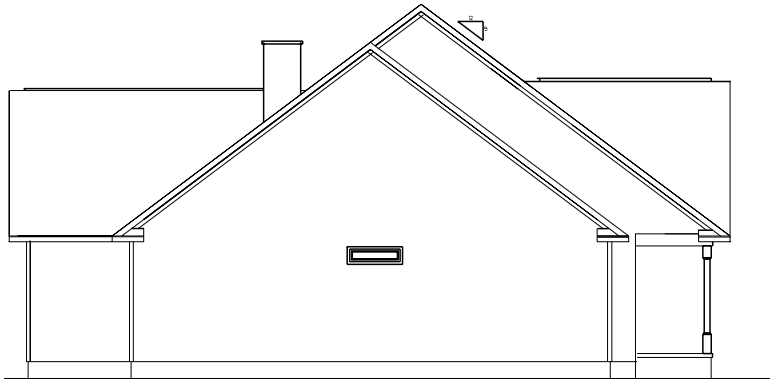

LEFT SIDE

SUSSEX COUNTY, DE
FLOOR PLAN EXAMPLE

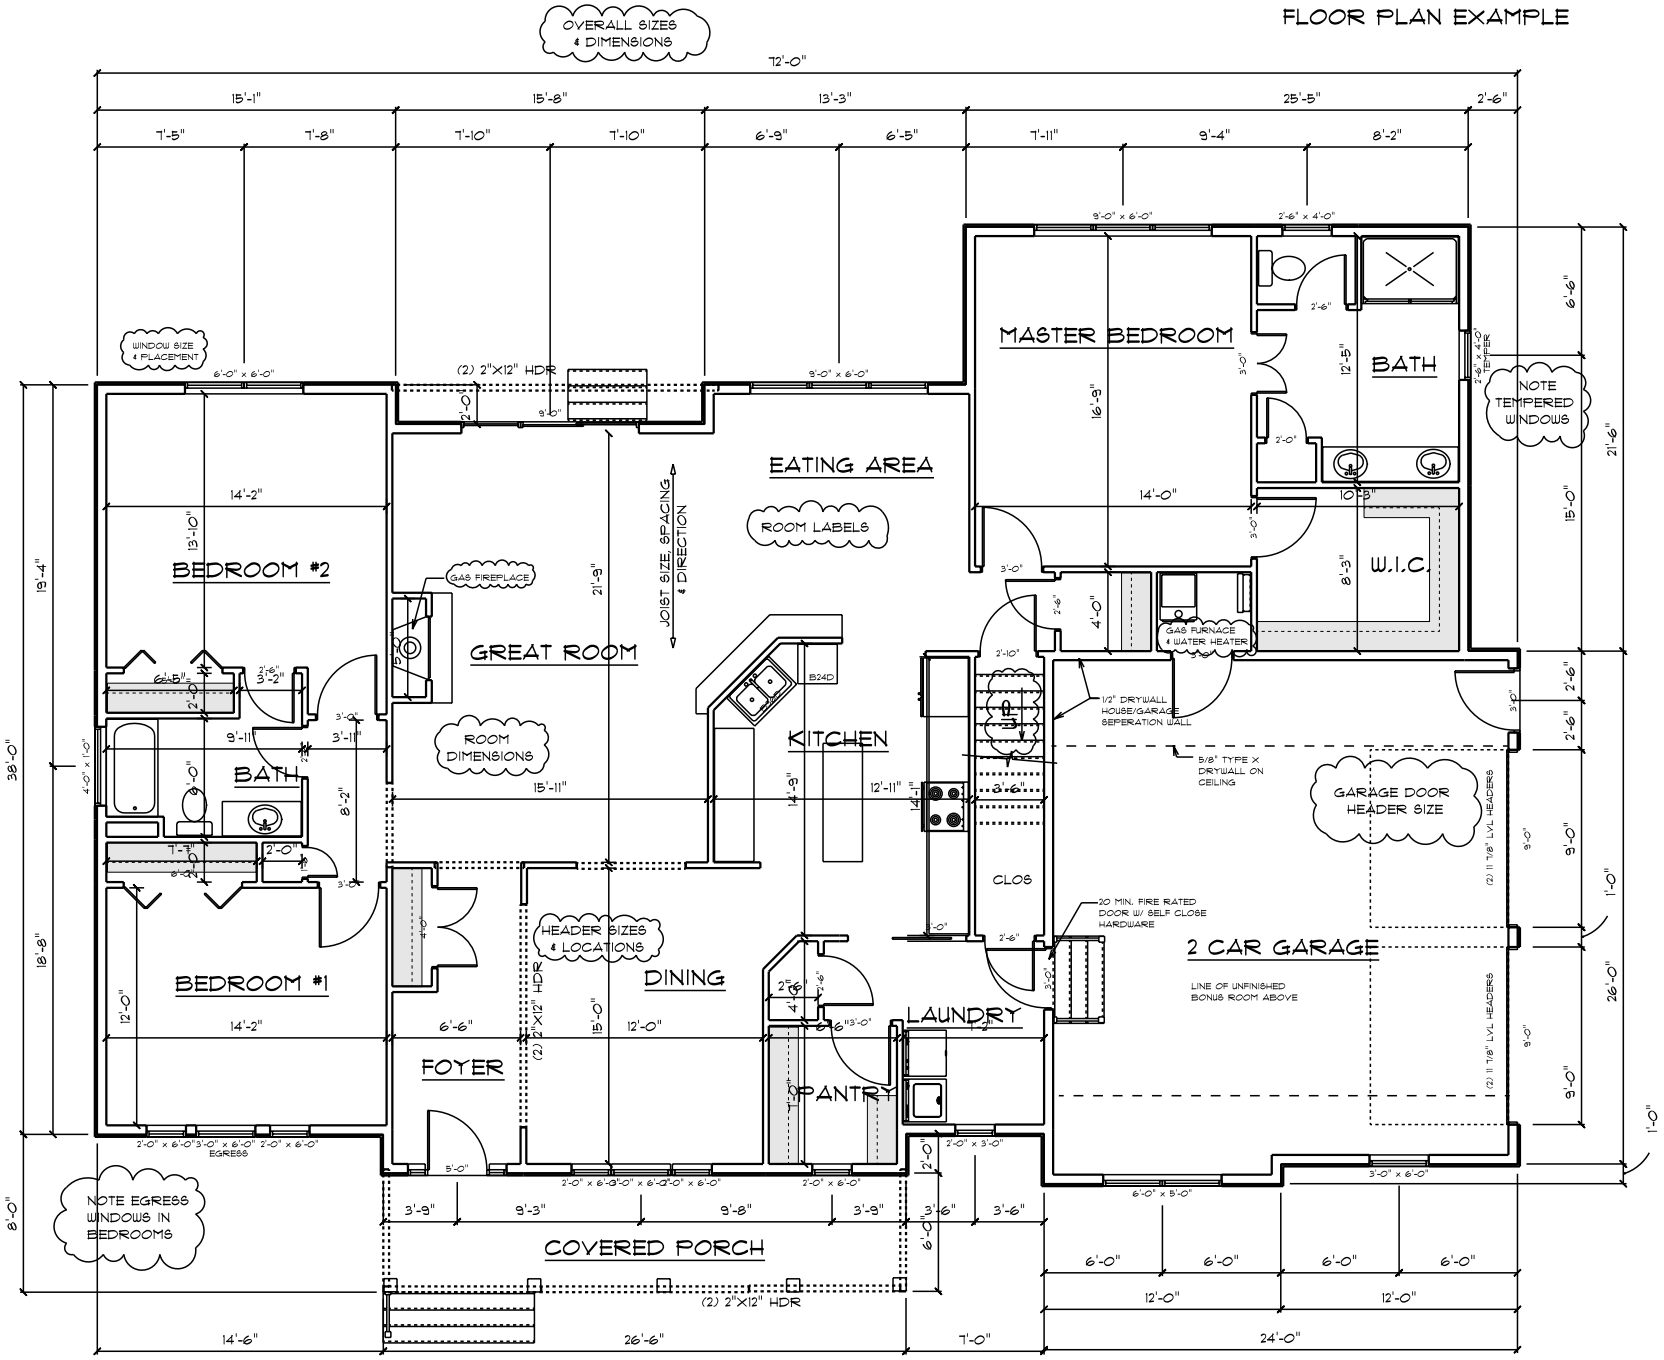

MAIN FLOOR
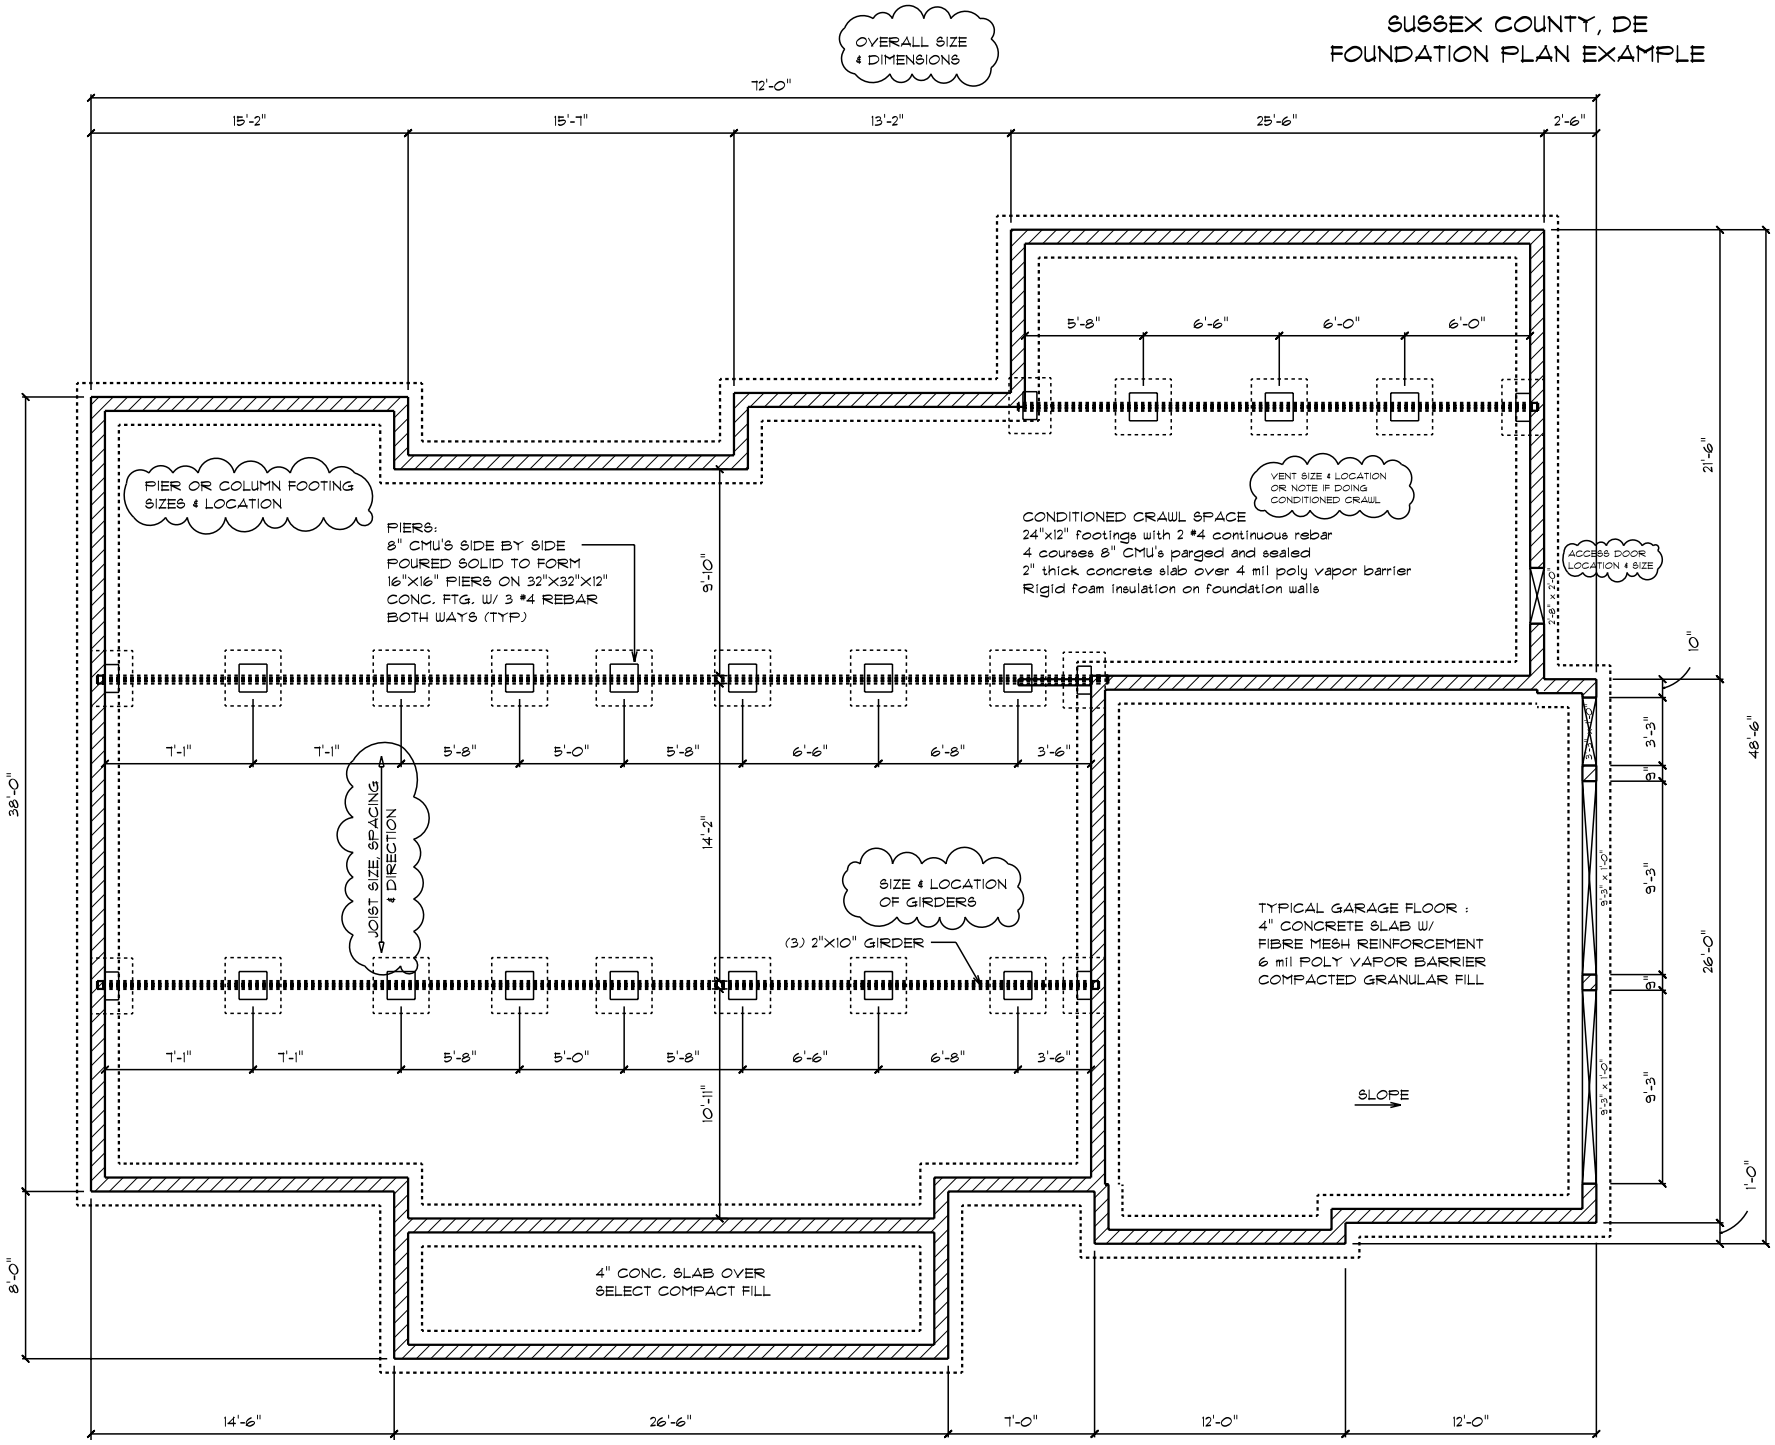
SUSSEX COUNTY, DE
FOUNDATION PLAN EXAMPLE