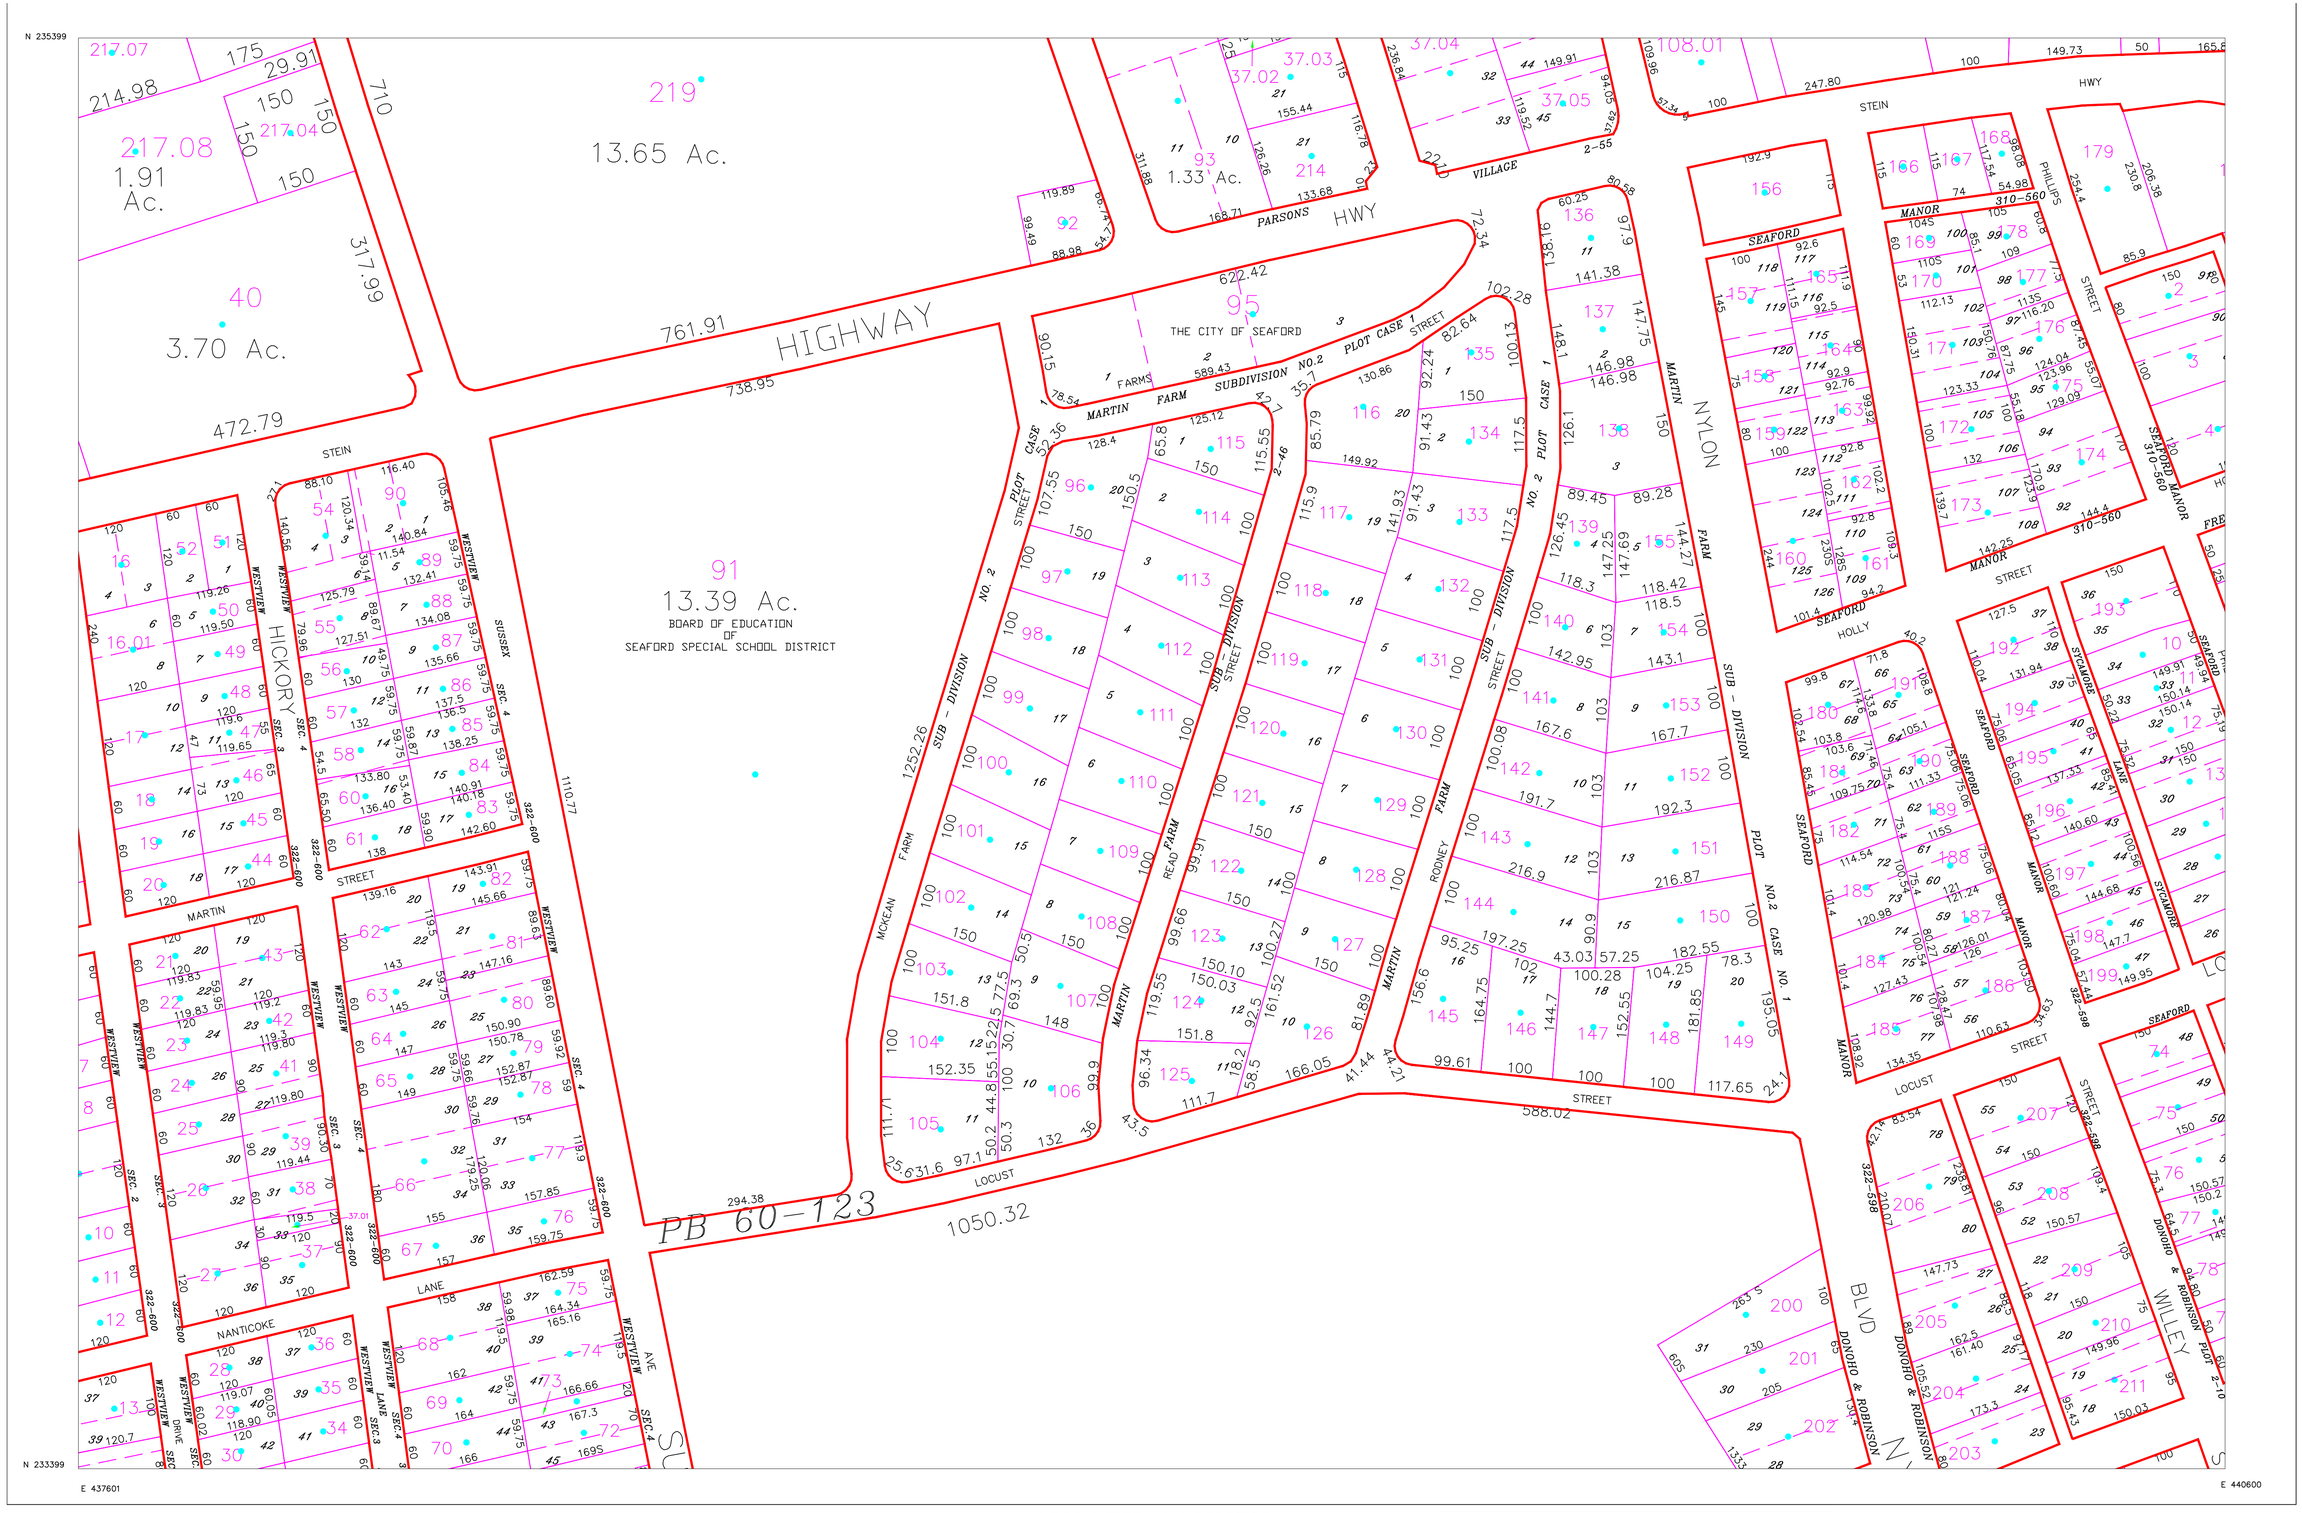

DATE OF REVISION: 08-05-06

DATE OF COMPILATION: 08-05-06

SHEET LAYOUT BASED ON THE DELAWARE STATE PLANE COORDINATE SYSTEM.

THE INFORMATION SHOWN HEREON HAS BEEN COMPILED FROM DEED DESCRIPTIONS, IF AVAILABLE, TAX MAPS AND AERIAL PHOTOGRAPHS. THE ACTUAL BOUNDARIES CAN ONLY BE DETERMINED BY AN APPROPRIATE SURVEY.

SUSSEX COUNTY DELAWARE

SCALE 1 INCH = 100 FEET

100 0 100 200 300 400 500

LEGEND

County Line	123 Map Parcel Number
Hundred Line	12 Original Lot Number
District Line	100 S Map Scaled Dimension
City or Borough Line	Denotes Same Owner
All Purpose Line	All Dimensions Shown In Feet
Original Lot Line	
Property Line	

MAP: 5-31-13.05