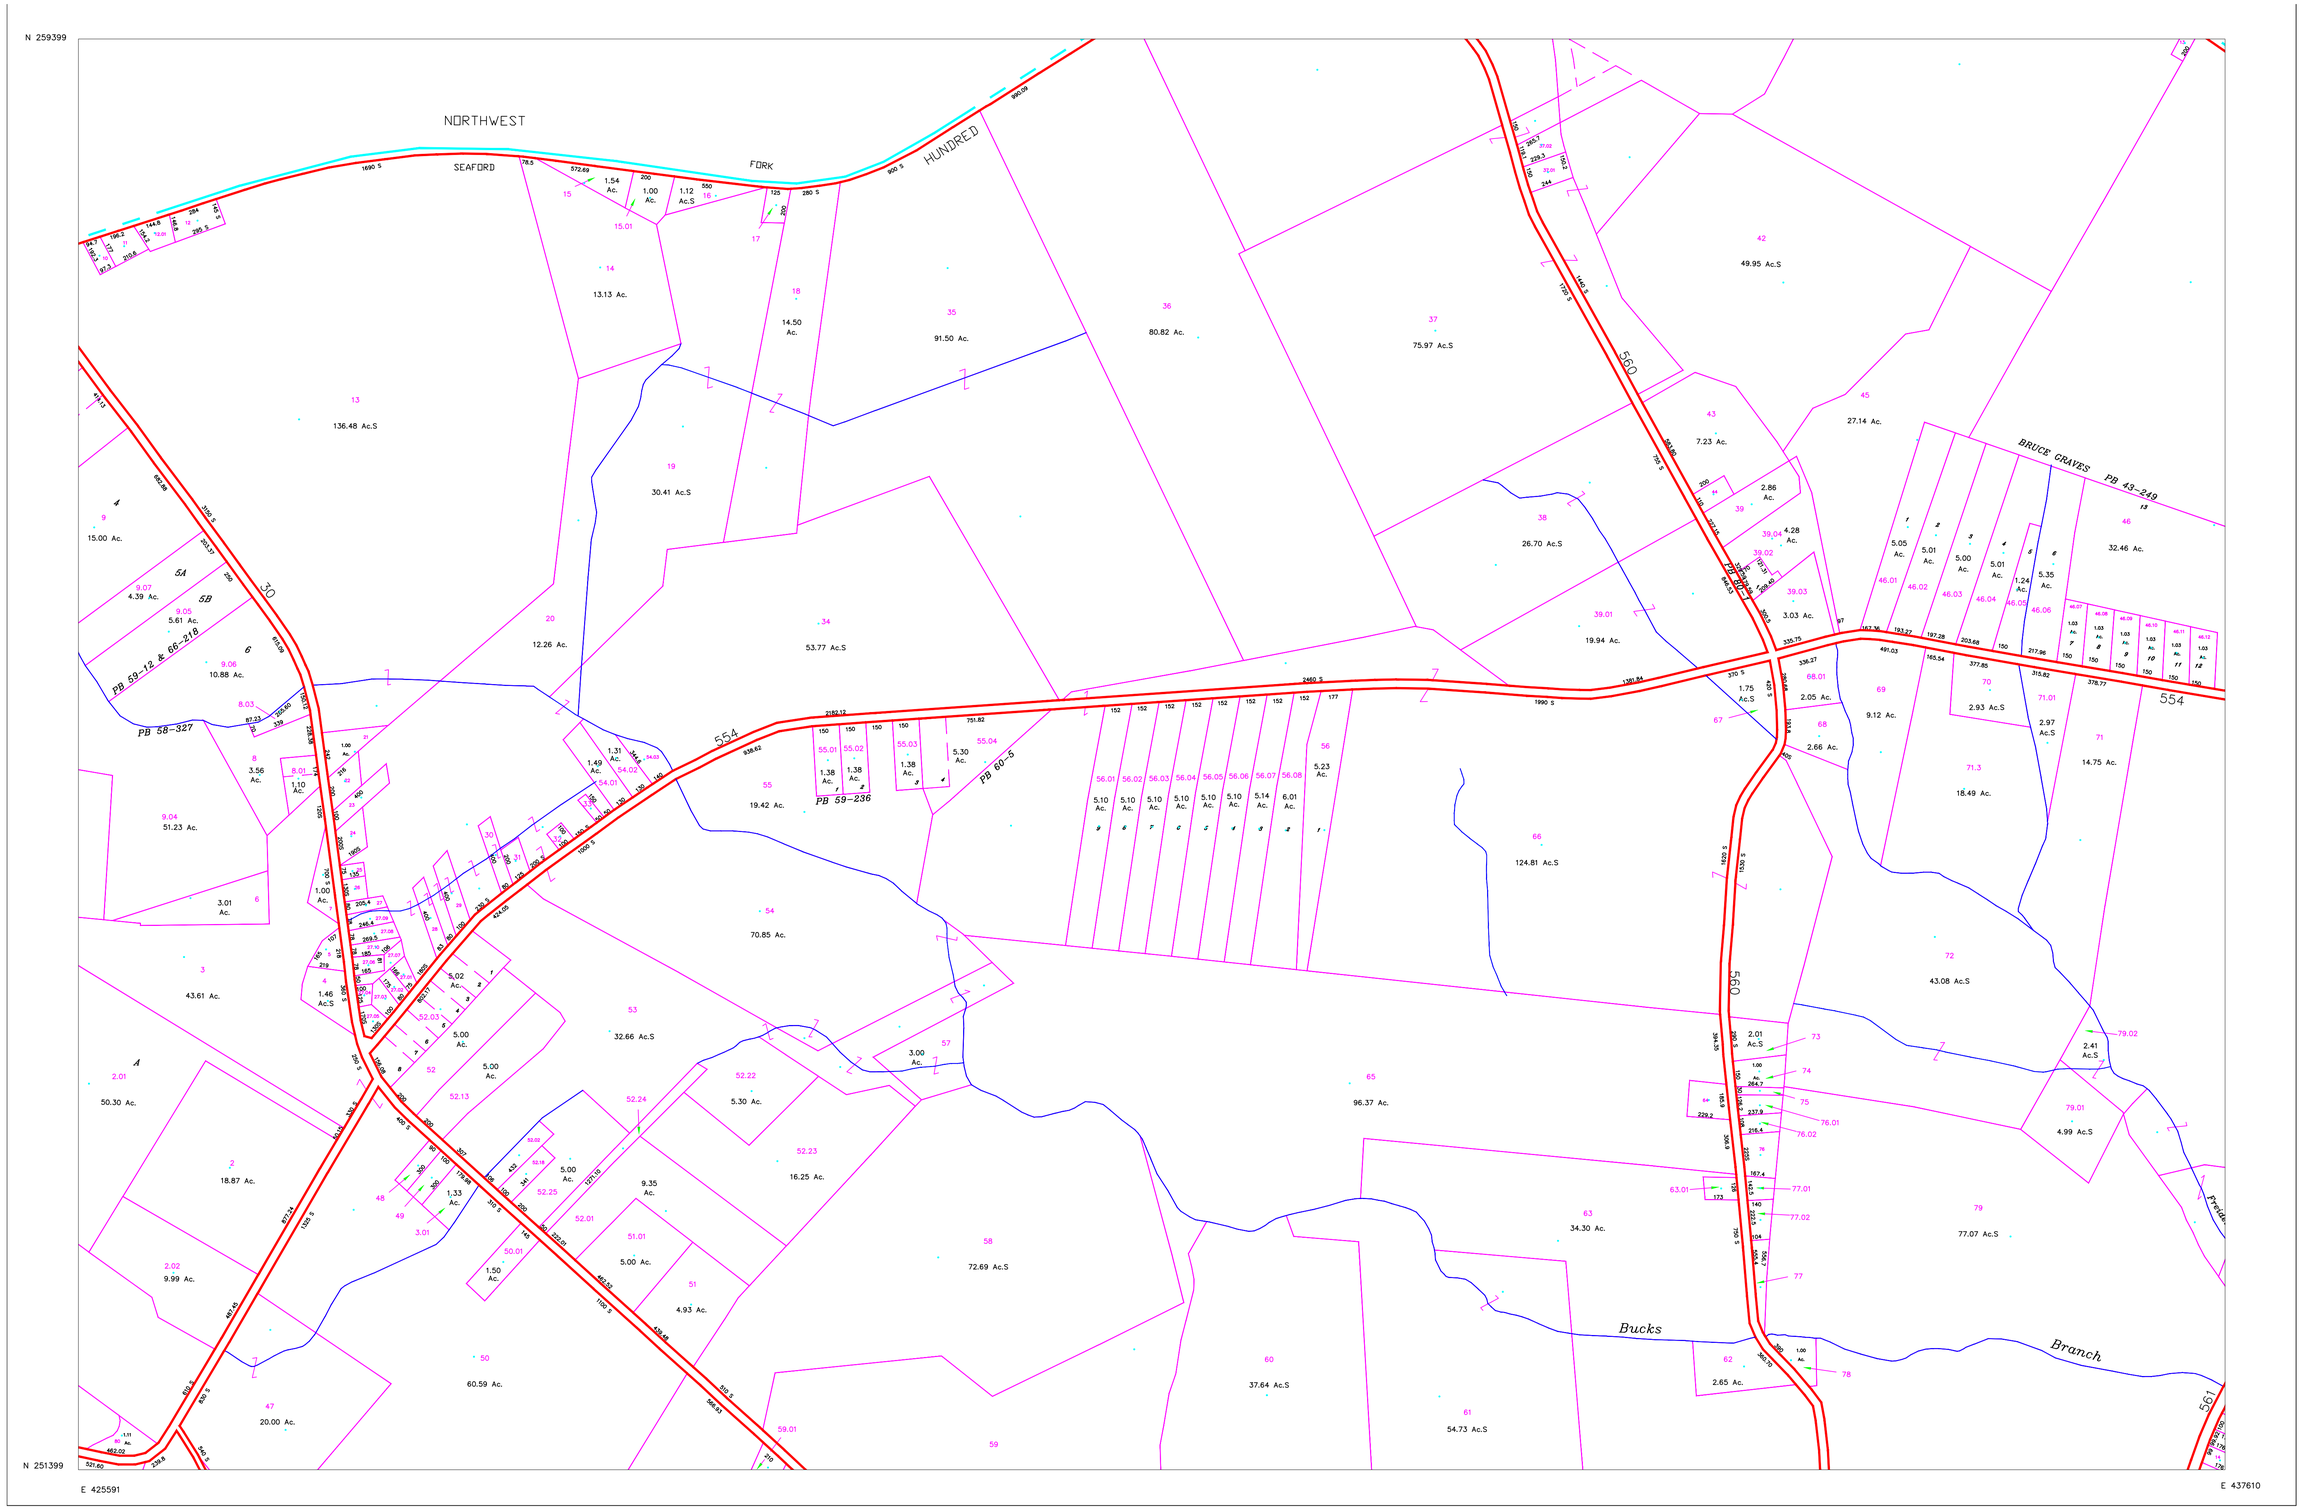

DATE OF REVISION: 08-06-03

DATE OF COMPILATION: 08-06-03

SHEET LAYOUT BASED ON THE DELAWARE STATE PLANE COORDINATE SYSTEM.

THE INFORMATION SHOWN HEREON HAS BEEN COMPILED FROM DEED DESCRIPTIONS, IF AVAILABLE, TAX MAPS AND AERIAL PHOTOGRAPHS. THE ACTUAL BOUNDARIES CAN ONLY BE DETERMINED BY AN APPROPRIATE SURVEY.

SUSSEX COUNTY DELAWARE

SCALE 1 INCH = 400 FEET

400 0 400 800 1200 1600 2000

LEGEND

County Line		123	Map Parcel Number
Hundred Line		12	Original Lot Number
District Line		100 S	Map Scaled Dimension
City or Borough Line			Denotes Same Owner
All Purpose Line			
Original Lot Line			
Property Line		All Dimensions Shown In Feet	

MAP: 5-31-3

C:\SCMap\MPlot\Template\SMARTMAP.bmp